


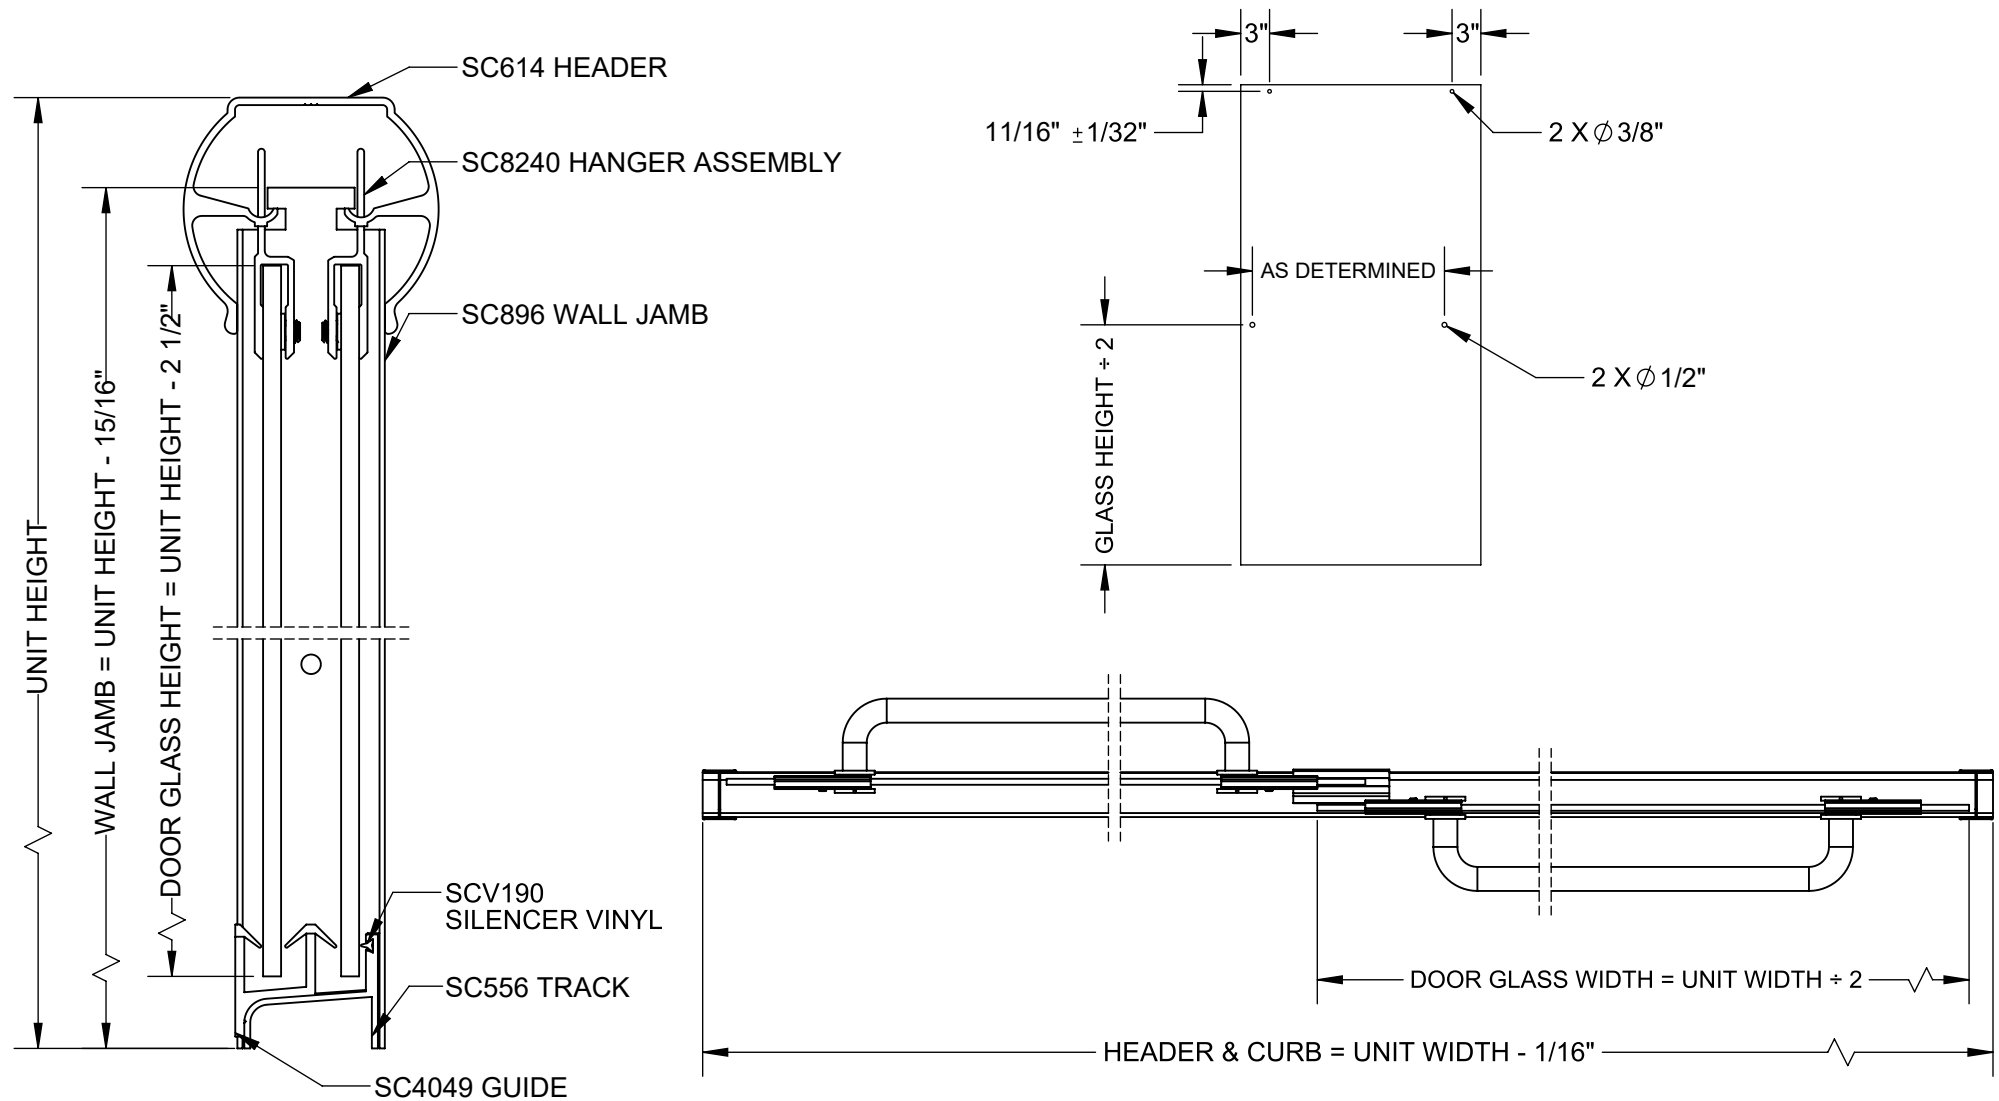

1200
Series

SEMI-FRAMELESS BYPASS SLIDER

tile[⊠]
redi.