
TILE REDI™
REDI FREE®

MODEL
3860CBF-CDFB

(Not to scale)

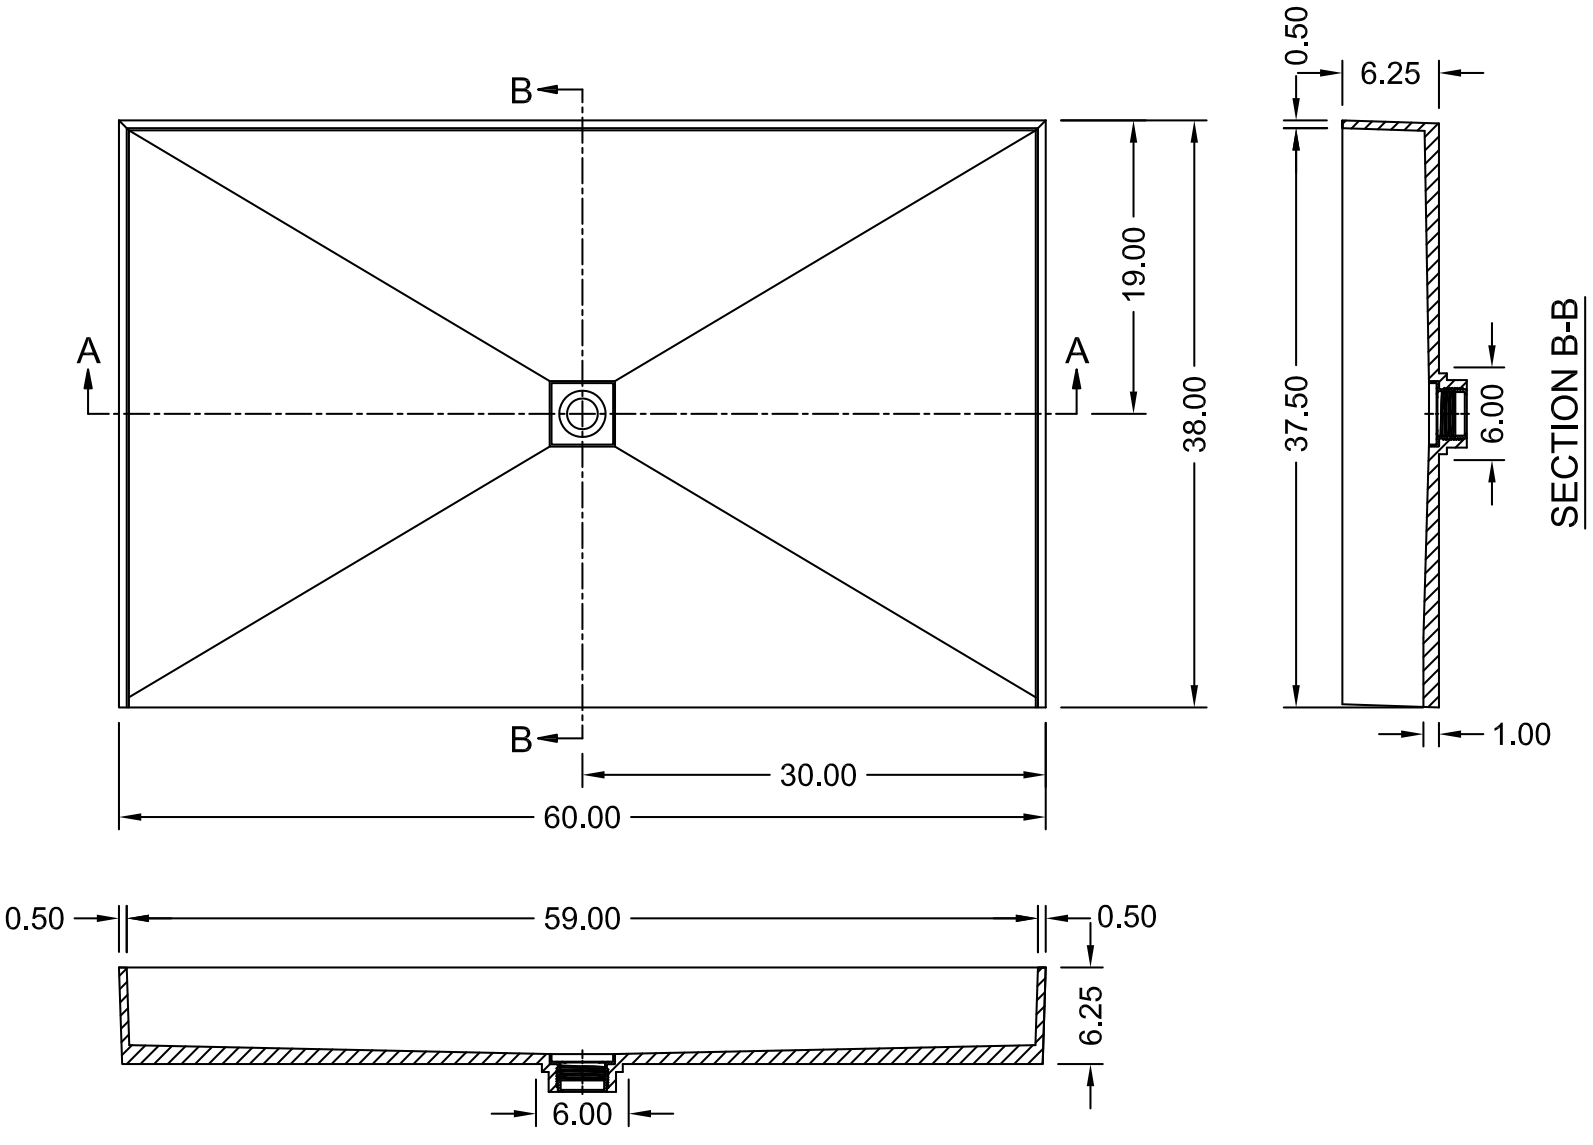

SECTION A-A

Redi Free Installation: For a proper barrier free pan installation, subfloor must be recessed to the depth of the front lip of pan in accordance with local codes.

Tolerance: All dimensions are within tolerances of +/- 0.25" unless otherwise noted.

c UL us ANSI Z124.1-95 ASTM F462-79 ANSI Z124.2-95 B45.0-02 ICC/ANSI A117.1.98 B45.5-02 UPC

Toll Free: 800.232.6156
Tel: 954.323.0125
Fax: 954.344.8064
techsupport@tileredi.com
www.tileredi.com

tile redi

2025.07.22

© 2025 TILE REDI USA, LLC